LEGEND

- CONCRETE OVERLAY (CO)
- TILE
- REMOVE EXISTING FLOORING - POLISH EC - REF SPECS

KEYNOTES

6.27	48" HIGH WAINSCOT WITH OUTSIDE CORNER TRIM
10.06	TOILET PAPER HOLDER
10.07	SANITARY NAPKIN DISPOSAL
10.12	TOILET SEAT COVER DISPENSER
10.13	TOILET PARTITIONS (REF SPECS FOR TYPE AND HEIGHT)
10.14	GRAB BARS

HFA
HFA-AE, L T D.
t 479.273.7780
1705 S. Walton Blvd., Suite 3
Bentonville, Arkansas 72712
www.hfa-ae.com

STIPULATION FOR REUSE
THIS DRAWING WAS PREPARED FOR USE ON A PROJECT IN THE STATE OF SOUTH CAROLINA. THE PROJECT MUST BE ISSUED FOR BID, PERMIT, OR CONSTRUCTION ON OR BEFORE DATE ON 10/02/25. AND IT IS NOT TRANSFERABLE TO OTHER PARTIES OR PROJECT SITE OR AT A LATER TIME. REPRODUCTIONS OF THIS DRAWING, REFERENCE OR EXAMPLE ON OTHER PROJECTS WITHOUT THE WRITTEN SERVICES OF PROPERLY LICENSED ARCHITECT OR ENGINEER OF RECORD IS A VIOLATION OF LAW. REPRODUCTION OF THIS DRAWING FOR USE ON PROJECTS NOT CONTRACTED TO THE HFA-AE

Walmart
NORTH CHARLESTON, SC
7400 Rivers Ave
STORE NO. 01359 - 242
JOB NUMBER: 02-26-00068 | PROTO: 208

ISSUE BLOCK

CHECKED BY:	AML/BG
DRAWN BY:	JB
DOCUMENT DATE:	10/02/25
PROTO:	208
PROTO CYCLE:	06/27/25

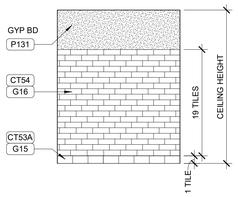

TYPICAL ELEVATION AT CUSTOMER RESTROOMS

11 TYPICAL TOILET TILE ELEVATION
1/4" = 1'-0"

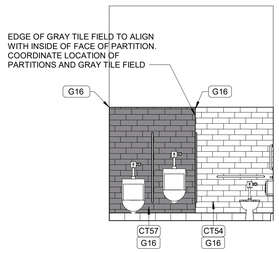

10 REAR URINAL ELEVATION
1/4" = 1'-0"

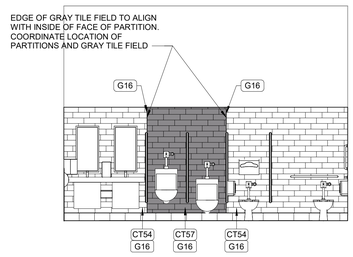

9 FRONT URINAL ELEVATION
1/4" = 1'-0"

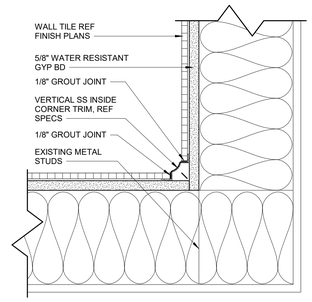

8 INSIDE CORNER SECTION
3" = 1'-0"

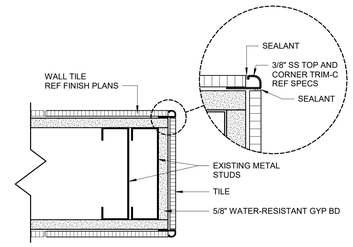

7 OUTSIDE CORNER DETAIL
3" = 1'-0"

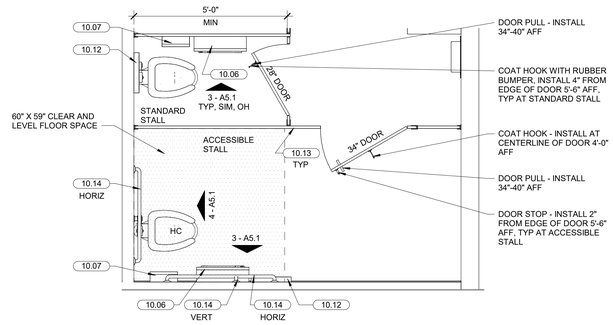

6 ACCESSIBLE STALL PLAN
1/2" = 1'-0"

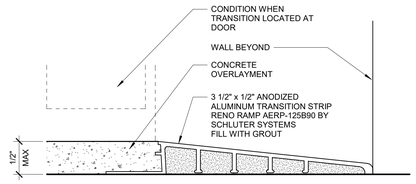

PROVIDE TRANSITION STRIP WITH SLOPE NO GREATER THAN 1:2 FOR CHANGES IN LEVEL BETWEEN 1/4" AND 1/2".

5 TRANSITION AT EXPOSED EDGE OF CONCRETE OVERLAY
12" = 1'-0"

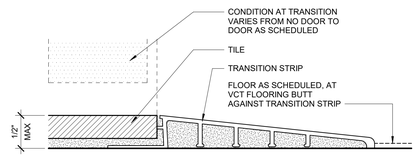

PROVIDE TRANSITION STRIP WITH SLOPE NO GREATER THAN 1:2 FOR CHANGES IN LEVEL BETWEEN 1/4" AND 1/2".

4 TRANSITION AT EXPOSED EDGE OF TILE
12" = 1'-0"

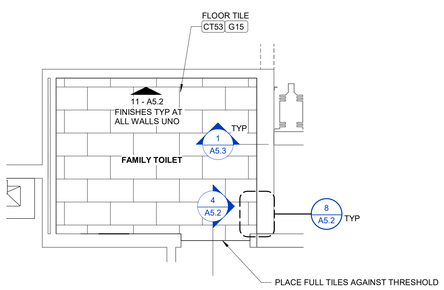

3 FINISH PLAN FAMILY RESTROOM
3/8" = 1'-0"

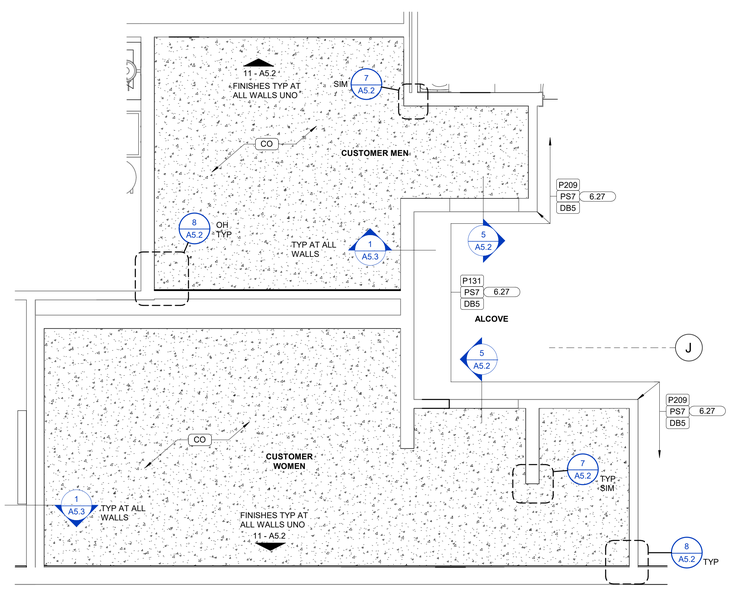

2 CUSTOMER REAR RESTROOM FINISH PLAN
3/8" = 1'-0"

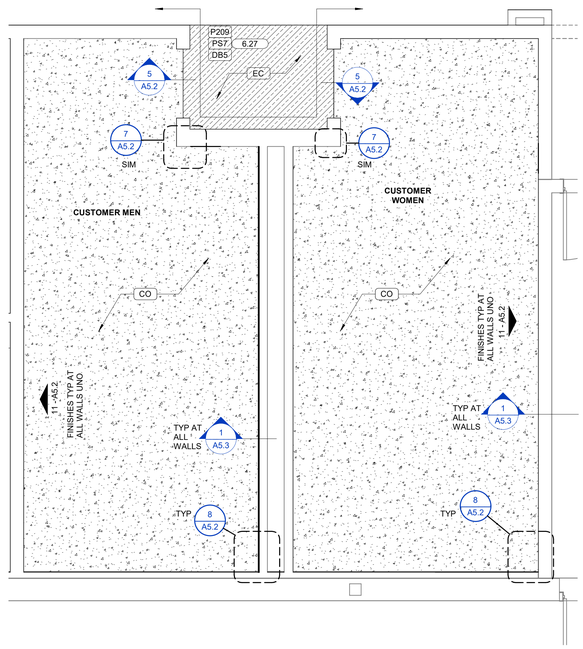

1 CUSTOMER FRONT RESTROOM FINISH PLAN
3/8" = 1'-0"

NOT FOR CONSTRUCTION

RESTROOM FINISH PLANS AND DETAILS

SHEET:
A5.2

10/02/2025 9:16:48 PM
C:\Users\jerrod.bledsoe\Documents\2024 Revit Projects\21359_North Charleston_SC_WL_v_ARCH_CY24_HFA_Jerrod.Bledsoe.rvt
01359-A5.2-RESTROOM FINISH PLANS AND DETAILS